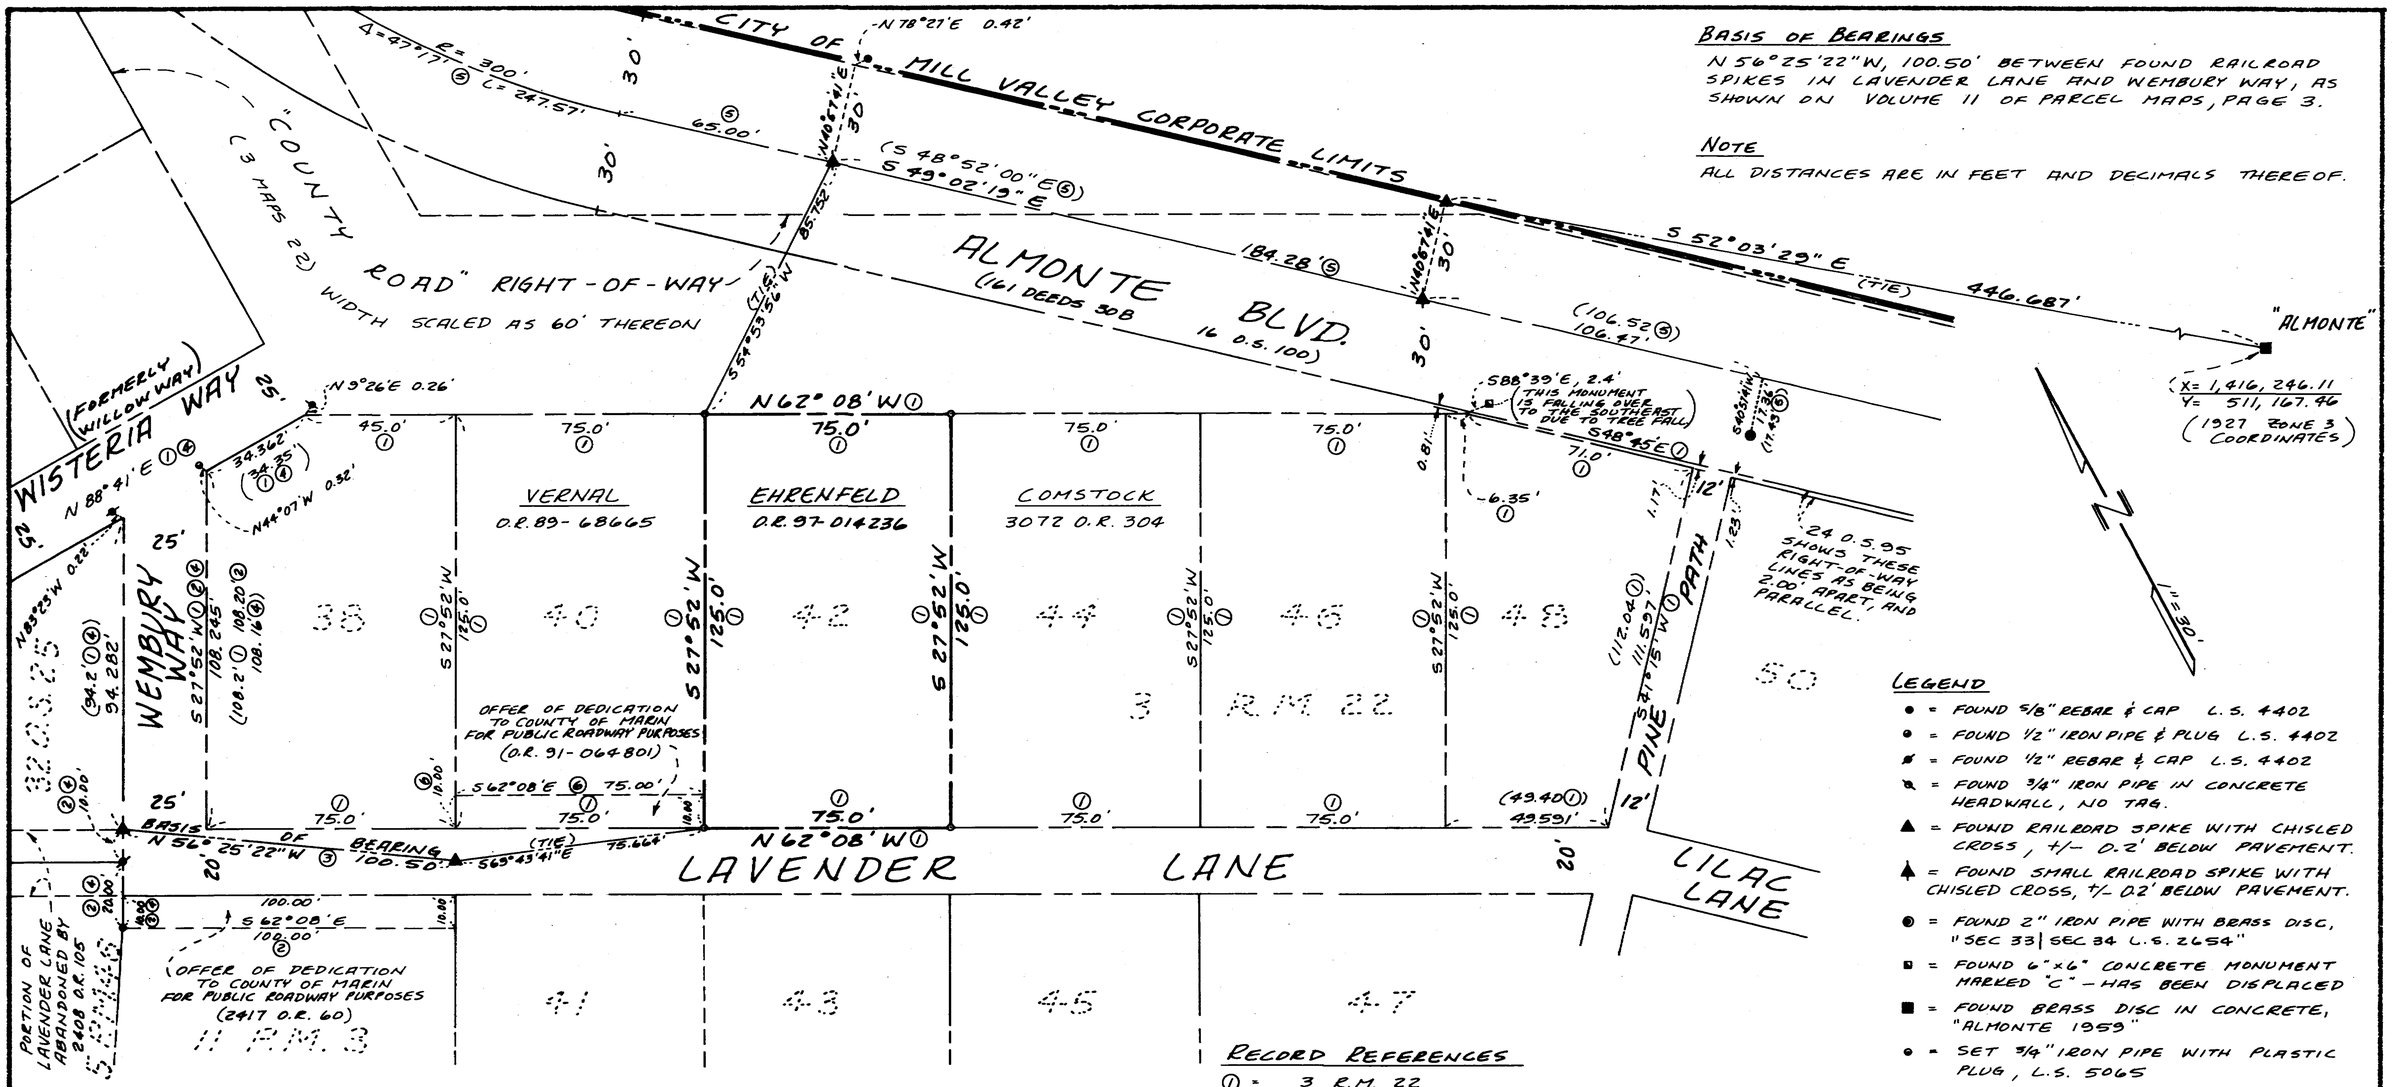

BASIS OF BEARINGS

N 56°25'22"W, 100.50' BETWEEN FOUND RAILROAD SPIKES IN LAVENDER LANE AND WEMBURY WAY, AS SHOWN ON VOLUME 11 OF PARCEL MAPS, PAGE 3.

NOTE

ALL DISTANCES ARE IN FEET AND DECIMALS THEREOF.

LEGEND

- ● = FOUND 5/8" REBAR & CAP L.S. 4402
- ● = FOUND 1/2" IRON PIPE & PLUG L.S. 4402
- ✖ = FOUND 1/2" REBAR & CAP L.S. 4402
- ✖ = FOUND 3/4" IRON PIPE IN CONCRETE HEADWALL, NO TAG.
- ▲ = FOUND RAILROAD SPIKE WITH CHISLED CROSS, +/- 0.2' BELOW PAVEMENT.
- ▲ = FOUND SMALL RAILROAD SPIKE WITH CHISLED CROSS, +/- 0.2' BELOW PAVEMENT.
- ◉ = FOUND 2" IRON PIPE WITH BRASS DISC, "SEC 33 | SEC 34 L.S. 2654"
- ■ = FOUND 6"x6" CONCRETE MONUMENT MARKED "C" - HAS BEEN DISPLACED
- ■ = FOUND BRASS DISC IN CONCRETE, "ALMONTE 1959"
- ● = SET 3/4" IRON PIPE WITH PLASTIC PLUG, L.S. 5065

RECORD REFERENCES

① = 3 R.M. 22
② = 5 P.M. 46
③ = 11 P.M. 3
④ = 32 O.S. 25
⑤ = 16 O.S. 100
⑥ = O.R. 91-064801

SURVEYOR'S STATEMENT

THIS MAP CORRECTLY REPRESENTS A SURVEY MADE BY ME OR UNDER MY DIRECTION IN CONFORMANCE WITH THE REQUIREMENTS OF THE LAND SURVEYOR'S A[illegible] AT THE REQUEST OF LAUREN E. EHRENFELD IN MAY [illegible]997.

LICENSED LAND SURVEYOR DAVID L. CONTRERAS 5065 STATE OF CALIFORNIA

DAVID L. CONTRERAS L.S. 5065
LICENSE EXPIRES 6-30-99

COUNTY SURVEYOR'S STATEMENT

THIS MAP HAS BEEN EXAMINED IN ACCORDANCE WITH SECTION 8766 OF THE LAND SURVEYOR'S ACT THIS 5TH DAY OF AUGUST, 1997.

MEHDI MADJD SADJADI
COUNTY SURVEYOR

BY DEPUTY

REGISTERED PROFESSIONAL ENGINEER JOHN M. WOOLEY No. 26450 Exp. 3-31-99 CIVIL STATE OF CALIFORNIA

COUNTY RECORDER'S STATEMENT

FILED THIS 7TH DAY OF August, 1997, AT 11:30 A.M. IN BOOK 36 OF SURVEYS, AT PAGE 65, AT THE REQUEST OF THE MARIN COUNTY DEPARTMENT OF PUBLIC WORKS. SERIAL NUMBER 97-42538 FEE $7.00

Joan C. Thayer
COUNTY RECORDER

J. Olson
BY DEPUTY

RECORD OF SURVEY

LANDS OF EHRENFELD
O.R. 97-014236
BEING LOT 42, AS SHOWN ON "MAP OF WESTERIA"
VOLUME 3 OF MAPS, PAGE 22
MARIN COUNTY OFFICIAL RECORDS
IN THE VICINITY OF ALMONTE/MILL VALLEY
MARIN COUNTY, CALIFORNIA

DAVID L. CONTRERAS, LAND SURVEYOR
20 VIVIAN CT. NOVATO, CA 94947
(415) 892-5905

SCALE: 1" = 30' MAY, 1997

A.P.N. 051-096-03 SHEET 1 OF 1

8066