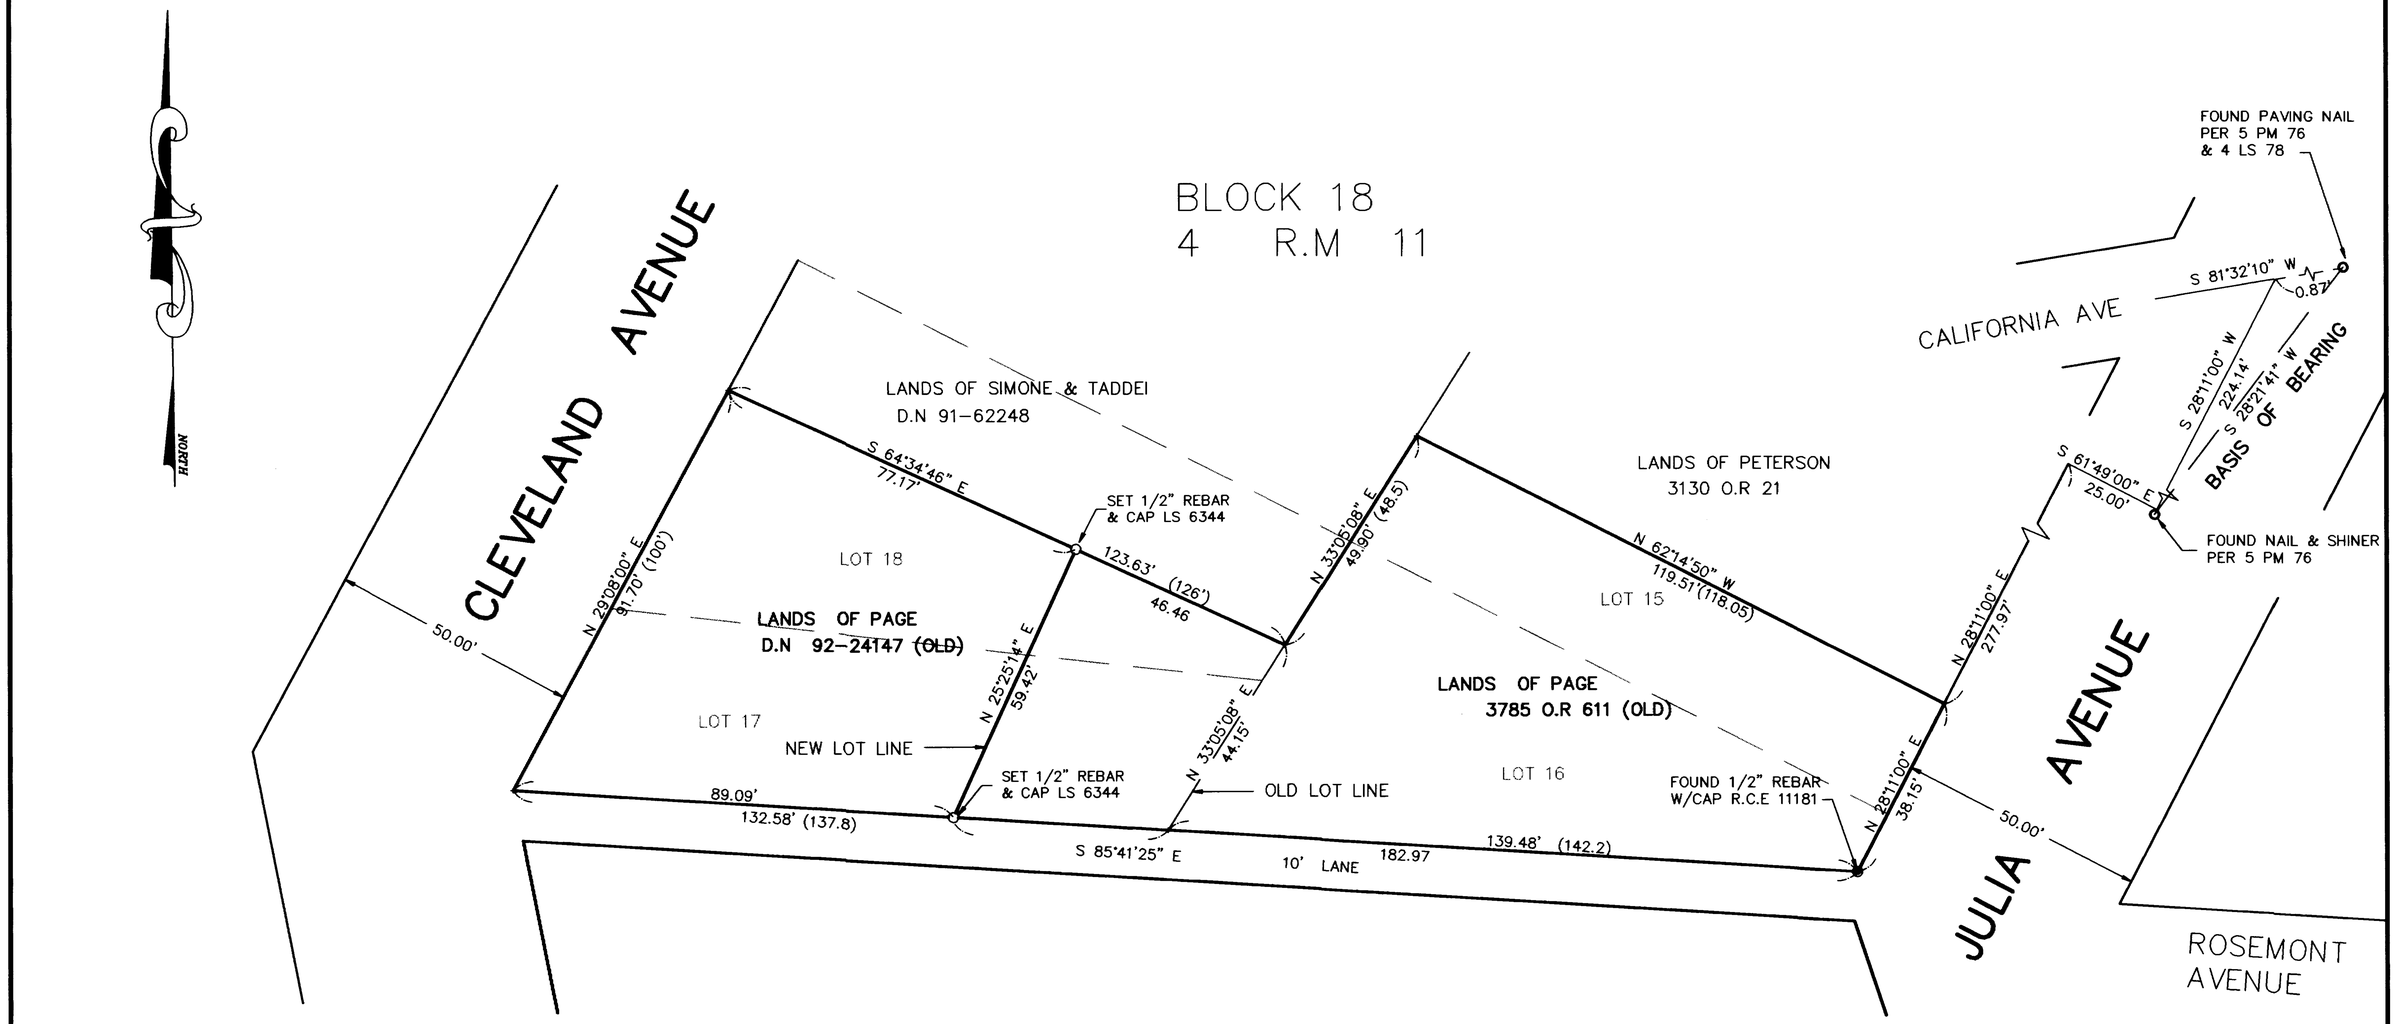

GRAPHIC SCALE

20 0 10 20 40 80

(IN FEET)
1 inch = 20 ft.

LEGEND

(XXXX) DENOTES 4 RM 11

NOTES

1. ALL DISTANCE ARE IN FEET AND DECIMALS THEREOF.
2. BOUNDARY IS PER 5 P.M 76

BASIS OF BEARINGS

S 28°21'41" W PER FOUND SURVEY POINTS PER 5 PM 76 & 4 LS 78

SURVEYOR'S STATEMENT

THIS MAP CORRECTLY REPRESENTS A SURVEY MADE BY ME OR UNDER MY DIRECTION IN CONFORMANCE WITH THE REQUIREMENTS OF THE LAND SURVEYOR'S ACT AT THE REQUEST OF HEATHER PAGE IN SEPTEMBER, 1995

L. A. Gaynor

LAWRENCE H GAYNOR LS 6344

LICENSED LAND SURVEYOR LAWRENCE H. GAYNOR Exp. 12-30-98 6344 STATE OF CALIFORNIA

COUNTY SURVEYOR'S STATEMENT

THIS MAP HAS BEEN EXAMINED IN ACCORDANCE WITH SECTION 8766 OF THE LAND SURVEYORS ACT THIS _____ DAY OF SEPT. 1997

MEHDI MADJD SADJADI
COUNTY SURVEYOR

John M. Wooley
BY DEPUTY

REGISTERED PROFESSIONAL ENGINEER JOHN M. WOOLEY No. 26450 Exp. 3-31-00 CIVIL STATE OF CALIFORNIA

RECORDER'S STATEMENT

FILED THIS 29th DAY OF Sept. 1997
AT 11:05 AM IN BOOK 36 OF SURVEYS
AT PAGE 83 AT THE REQUEST OF THE
COUNTY OF MARIN DEPT. OF PUBLIC WORKS
SERIAL NO. 97-54417 FEE $7.00

Joan C. Thayer
COUNTY RECORDER

Florence Shimano
BY DEPUTY

LOT LINE ADJUSTMENT

RECORD OF SURVEY

LANDS OF PAGE

D.N 92-24147 & 3785 O.R 611

BEING LOTS 15 - 18, BLOCK 18, 4 RM 11
"MAP OF MARIN HEIGHTS"
MARIN COUNTY CALIFORNIA

WILLIAM ANRIG & ASSOCIATES
LICENSED LAND SURVEYORS
100 HELENS LANE MILL VALLEY CA

SCALE: 1' = 20' DATE: 5-22-97

SHEET 1 OF 1 DWG: 3157

A.P 051-172-07,16

CAN No. 8090