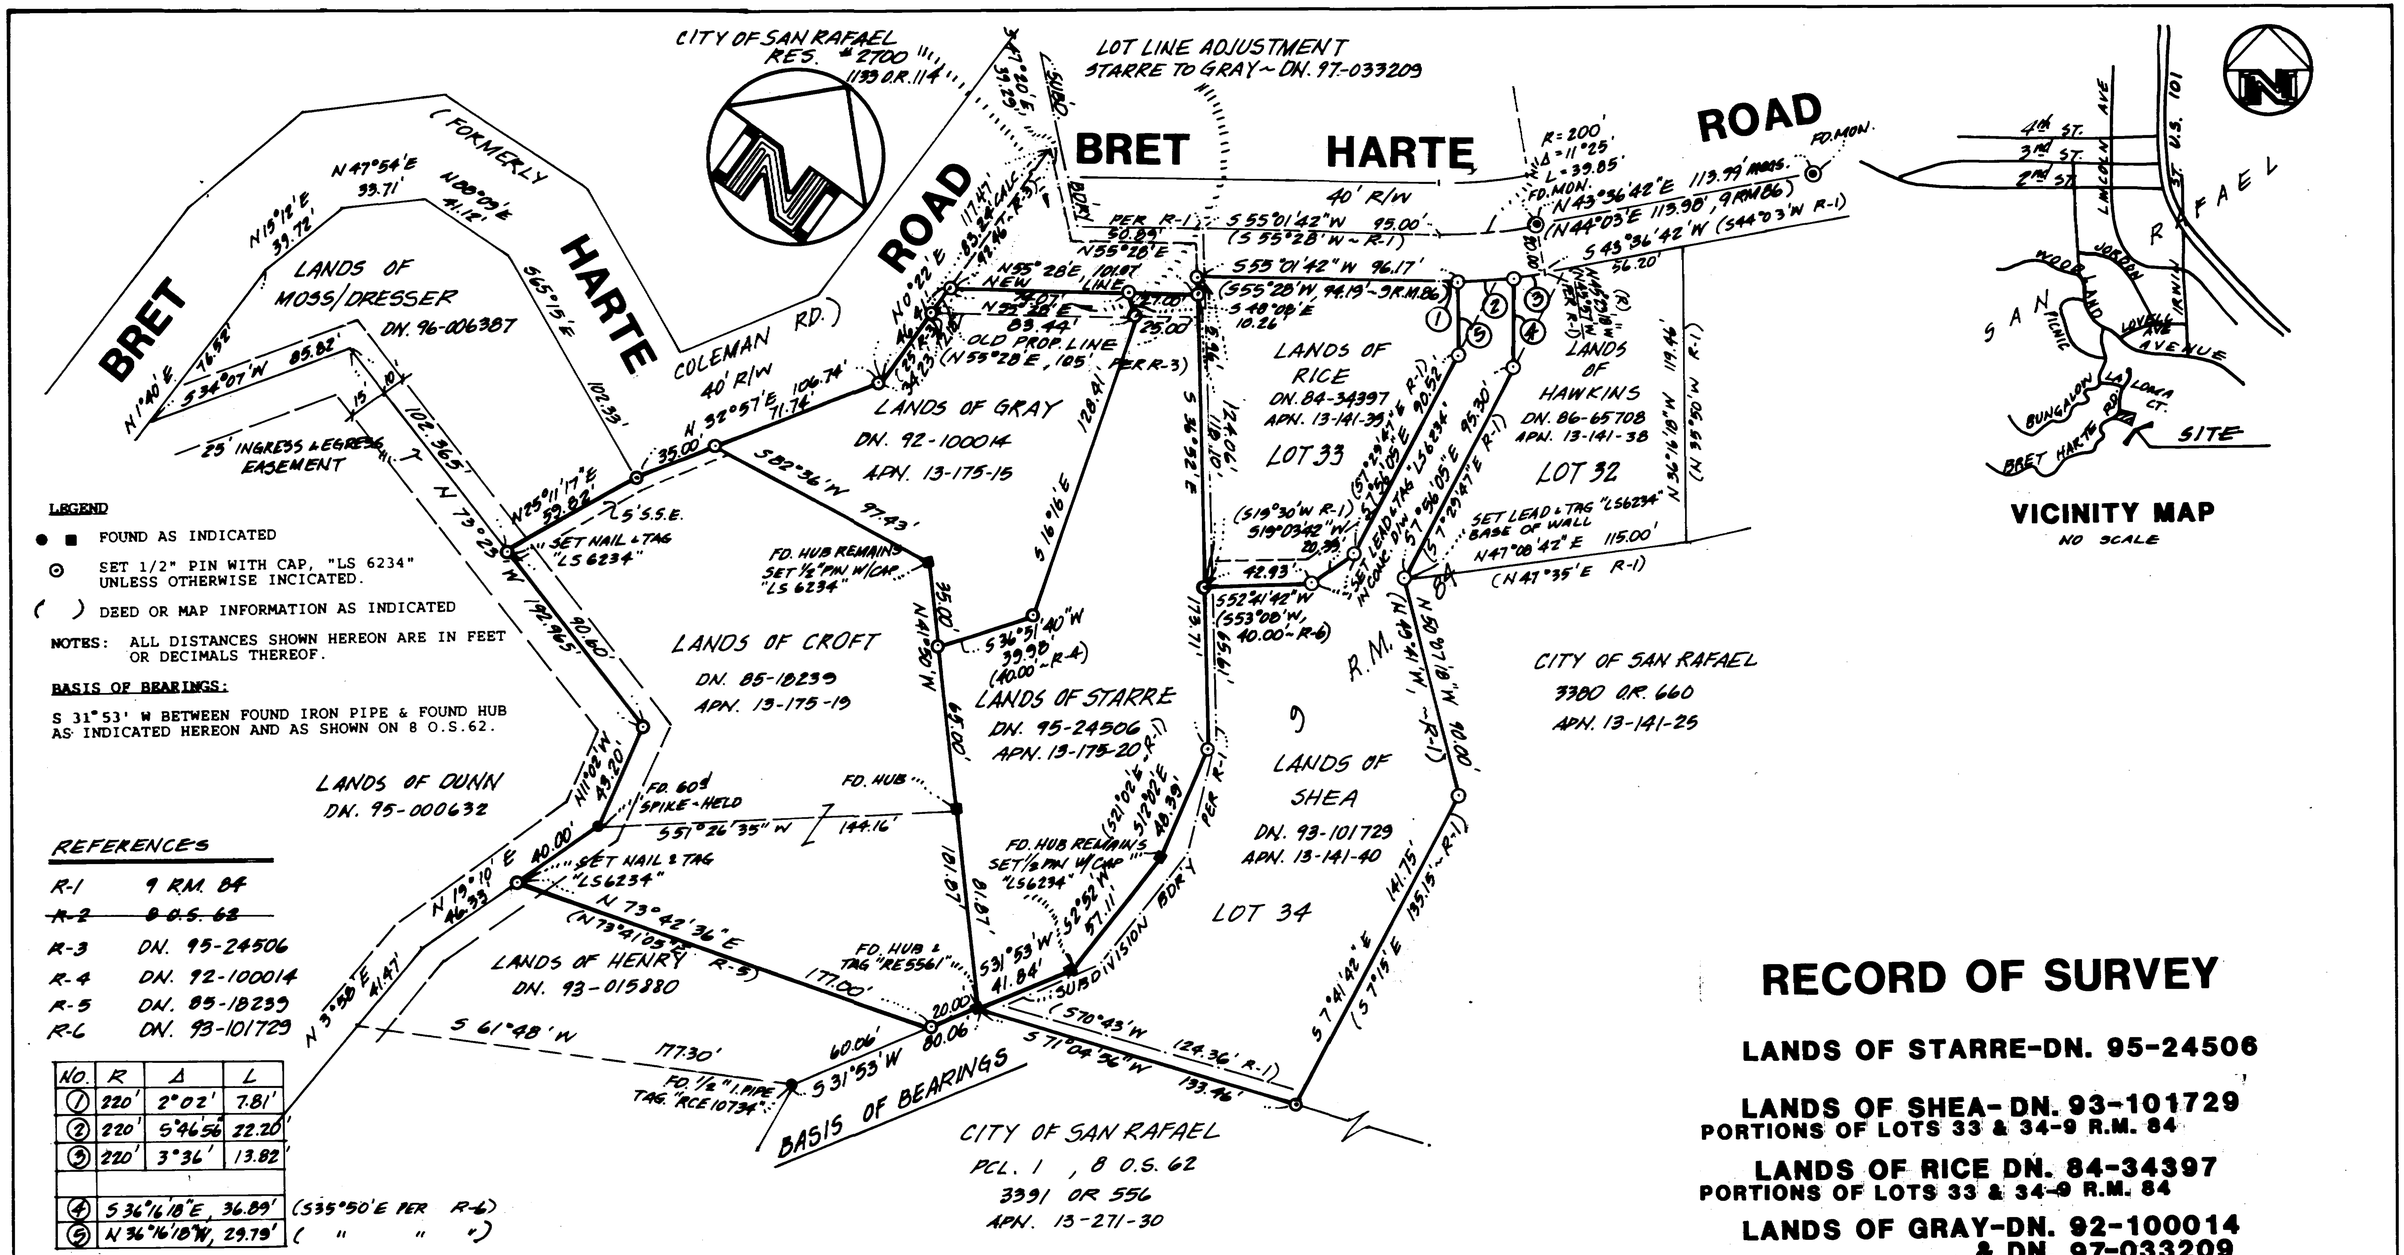

VICINITY MAP
NO SCALE

LEGEND

- ● ■ FOUND AS INDICATED
- ⊙ SET 1/2" PIN WITH CAP, "LS 6234" UNLESS OTHERWISE INCICATED.
- ( ) DEED OR MAP INFORMATION AS INDICATED

NOTES: ALL DISTANCES SHOWN HEREON ARE IN FEET OR DECIMALS THEREOF.

BASIS OF BEARINGS:

S 31°53' W BETWEEN FOUND IRON PIPE & FOUND HUB AS INDICATED HEREON AND AS SHOWN ON 8 O.S.62.

REFERENCES

R-1	9 RM. 84
~~R-2~~	~~8 O.S. 62~~
R-3	DN. 95-24506
R-4	DN. 92-100014
R-5	DN. 93-18239
R-6	DN. 93-101729

NO.	R	Δ	L
(1)	220'	2°02'	7.81'
(2)	220'	5°46'56"	22.20'
(3)	220'	3°36'	13.82'
(4)	S 36°16'18"E, 36.89'	(S35°50'E PER R-6)	
(5)	N 36°16'18"W, 29.79'	(" " ")	

SURVEYOR'S STATEMENT

THIS MAP CORRECTLY REPRESENTS A SURVEY MADE BY ME OR UNDER MY DIRECTION IN CONFORMANCE WITH THE REQUIREMENTS OF THE LAND SURVEYOR'S ACT AT THE REQUEST OF SERRA STARRE IN NOVEMBER 1996.

BOB WALLING, PLS6234, EXP. 3/31/98

REGISTERED PROFESSIONAL LAND SURVEYOR ROBERT A. WALLING LIC. NO. LS6234 EXP. 3/31/98 STATE OF CALIFORNIA

COUNTY SURVEYOR'S STATEMENT

THIS MAP HAS BEEN EXAMINED IN ACCORDANCE WITH SECTION 8766 OF THE LAND SURVEYOR'S ACT THIS 25TH DAY OF SEPTEMBER, 1997.

HEMDI MADJD SADJADI
COUNTY SURVEYOR

DEPUTY John M. Wooley
RCE # 26450
Exp. 3-31-00

RECORDER'S STATEMENT

FILED THIS 29th DAY OF September, 1997, AT 11:05 A.M. IN BOOK 36 OF SURVEYS AT PAGE 84, AT THE REQUEST OF MARIN COUNTY PUBLIC WORKS. SERIAL NO. 97-54418 FEE: $7.00

Joan C. Thayer
COUNTY RECORDER

DEPUTY

RECORD OF SURVEY

LANDS OF STARRE-DN. 95-24506

LANDS OF SHEA- DN. 93-101729
PORTIONS OF LOTS 33 & 34-9 R.M. 84

LANDS OF RICE DN. 84-34397
PORTIONS OF LOTS 33 & 34-9 R.M. 84

LANDS OF GRAY-DN. 92-100014 & DN. 97-033209

LANDS OF CROFT-DN. 85-18239

SAN RAFAEL, MARIN COUNTY, CALIFORNIA

AUGUST 1997 **SCALE 1":40'**

BOB WALLING TECHNICAL SERVICES
P.O. Box 1346 • Glen Ellen, CA 95442
(707)938-1593 (415)382-1593

APN'S. 13-141-39, 40 & 13-175-15, 19 & 20 JN. 96-50 SHEET 1 OF 1

CAN. No. 8091