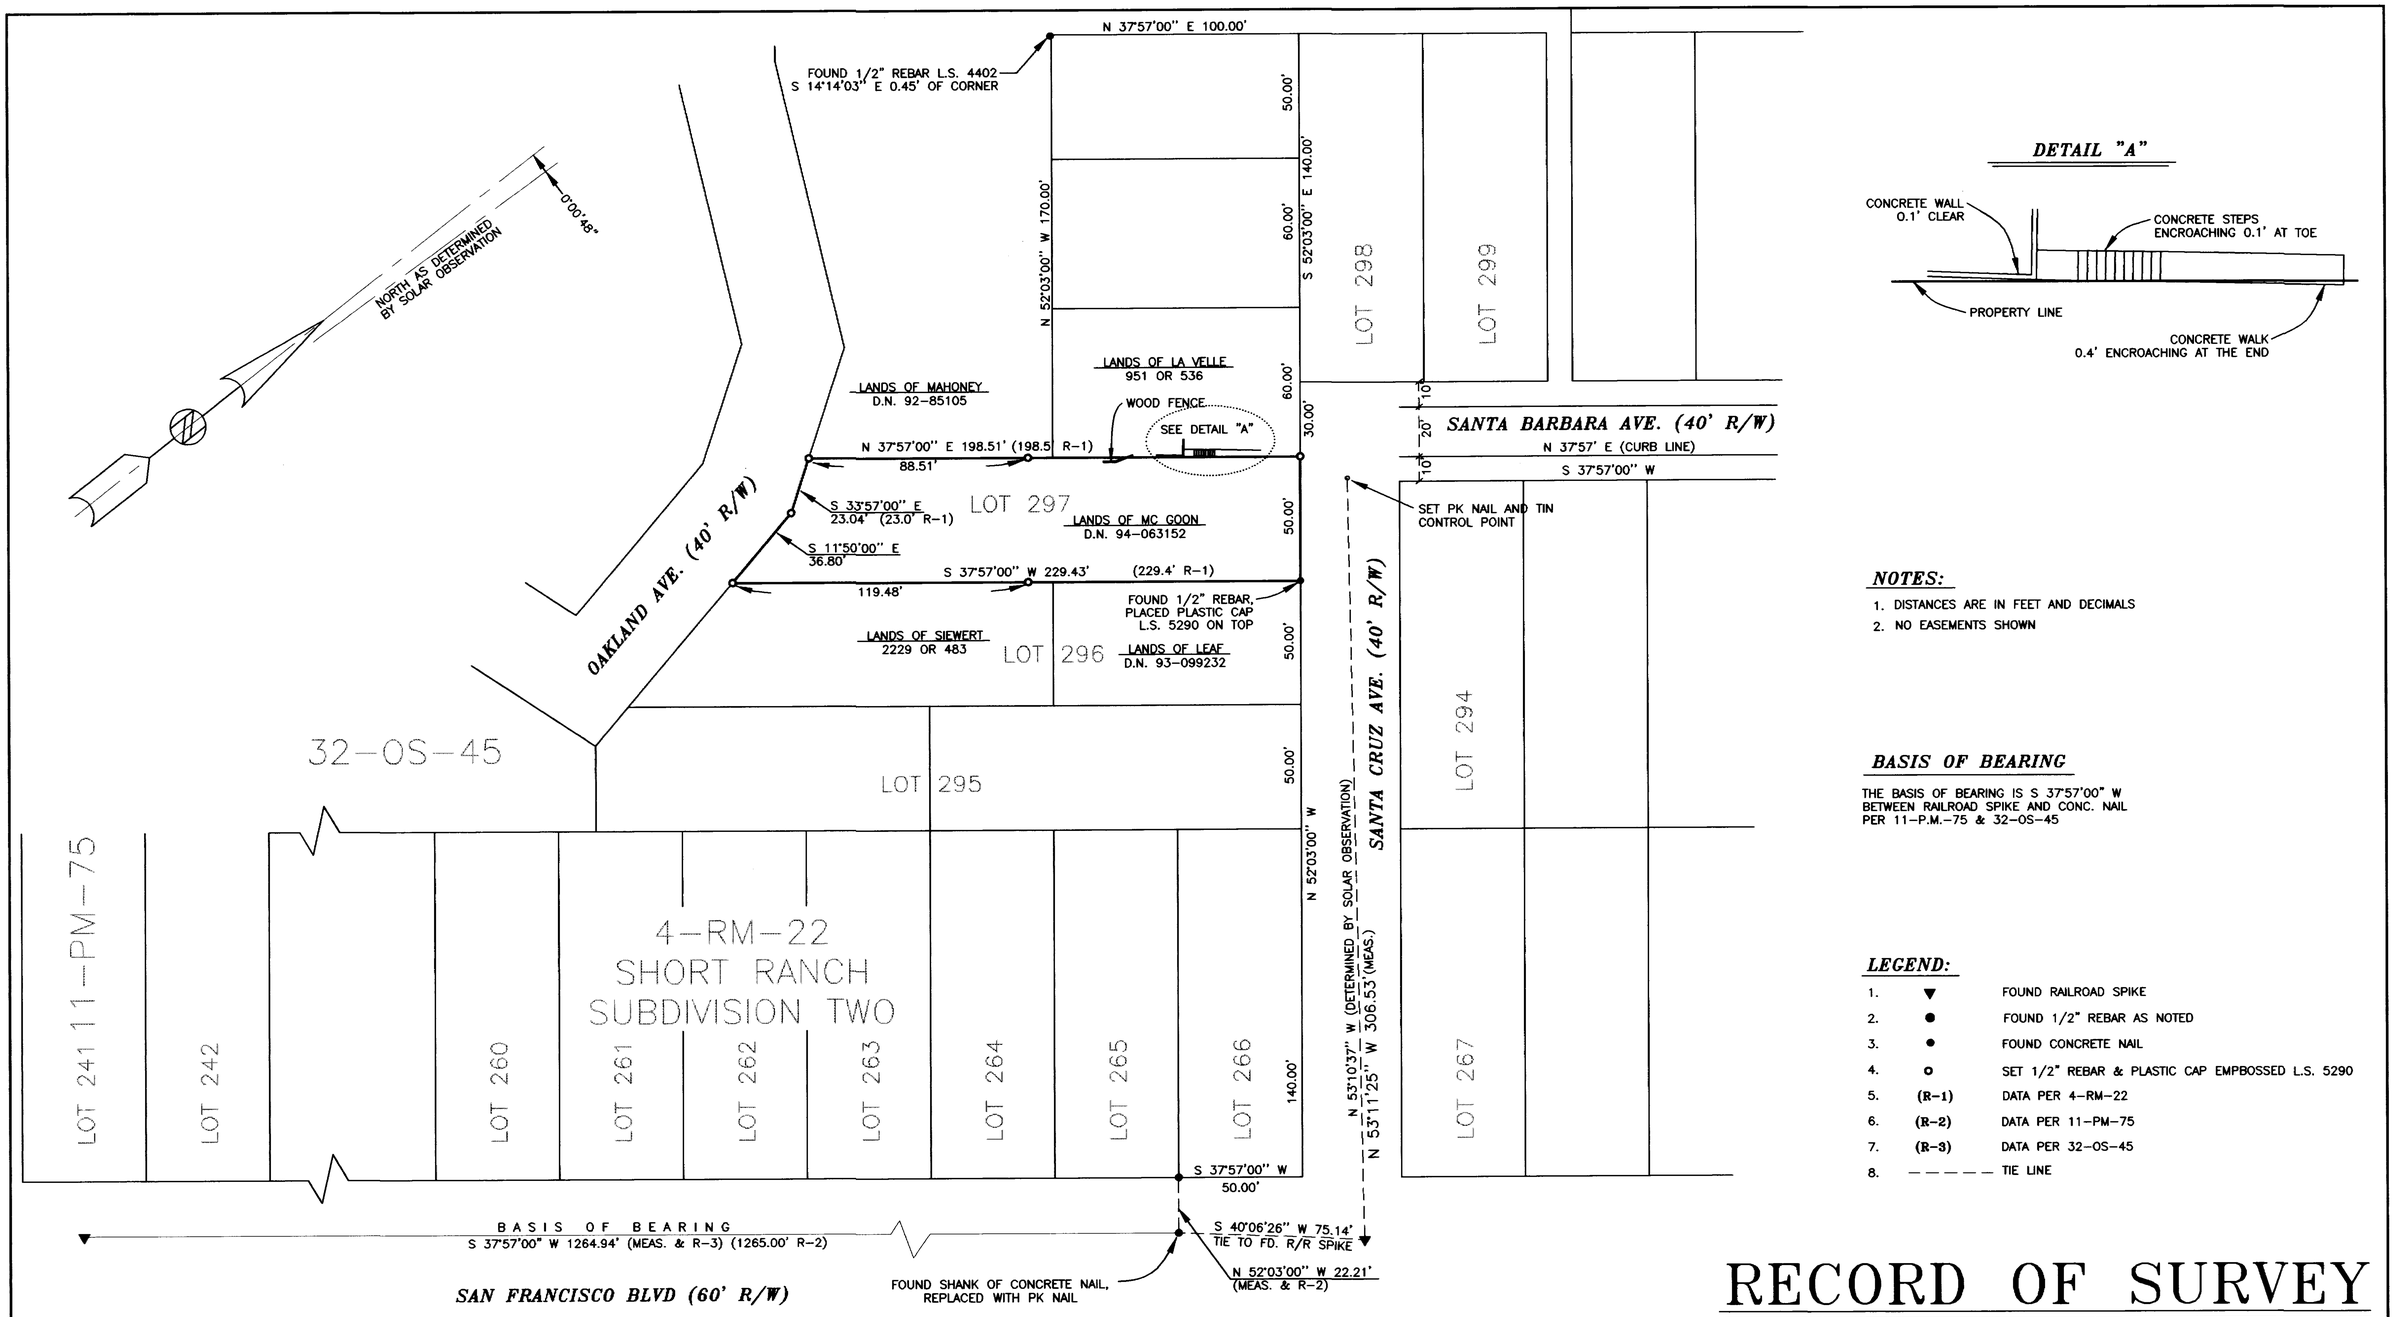

DETAIL "A"

NOTES:

1. DISTANCES ARE IN FEET AND DECIMALS
2. NO EASEMENTS SHOWN

BASIS OF BEARING

THE BASIS OF BEARING IS S 37°57'00" W BETWEEN RAILROAD SPIKE AND CONC. NAIL PER 11-P.M.-75 & 32-OS-45

LEGEND:

1.	▼	FOUND RAILROAD SPIKE
2.	●	FOUND 1/2" REBAR AS NOTED
3.	•	FOUND CONCRETE NAIL
4.	o	SET 1/2" REBAR & PLASTIC CAP EMPBOSSED L.S. 5290
5.	(R-1)	DATA PER 4-RM-22
6.	(R-2)	DATA PER 11-PM-75
7.	(R-3)	DATA PER 32-OS-45
8.	- - - - -	TIE LINE

RECORD OF SURVEY

LANDS OF McGOON

AS DESCRIBED IN D.N. 94-063152
LOT 297 OF "SHORT RANCH SUB. NO. TWO"
FILED IN VOLUME 4 OF MAPS AT PAGE 22,
MARIN COUNTY RECORDS
TOWN OF SAN ANSELMO, MARIN COUNTY, CALIFORNIA

SCALE 1"=40' JULY, 1997
SURVEY H-1208

David Harp & Associates • Professional Land Surveyors
101 Floribel Avenue, San Anselmo, CA 94960

SHEET 1 OF 1

AP# 5-211-07

SURVEYOR'S STATEMENT

THIS MAP CORRECTLY REPRESENTS A SURVEY MADE BY ME OR UNDER MY DIRECTION IN CONFORMANCE WITH THE REQUIREMENTS OF THE "LAND SURVEYOR'S ACT" AT THE REQUEST OF DANIEL McGOON IN JULY

David Harp

DAVID P. HARP L.S. 5290 EXP. 12/31/1999

LICENSED LAND SURVEYOR DAVID P. HARP No. 5290 STATE OF CALIFORNIA

COUNTY SURVEYOR'S STATEMENT

THIS MAP HAS BEEN EXAMINED IN ACCORDANCE WITH SECTION 8766 OF THE "LAND SURVEYOR'S ACT " THIS 15TH DAY OF OCTOBER 1997.

MEHDI MADJD SADJADI
COUNTY SURVEYOR

John M. Wooley
BY DEPUTY

REGISTERED PROFESSIONAL ENGINEER JOHN M. WOOLEY No. 26450 Exp 3-31-1999 CIVIL STATE OF CALIFORNIA

RECORDER'S STATEMENT

FILED THIS 22ND DAY OF OCTOBER 1997 AT 4:00 PM IN BOOK 36 OF SURVEYS AT PAGE 99 AT THE REQUEST OF THE MARIN COUNTY PUBLIC WORKS DEPARTMENT.
SERIAL NO. 97-60520 FEE $7.00

Joan C. Thayer
COUNTY RECORDER

Florence Shimano
BY DEPUTY

CAN No. 8109