


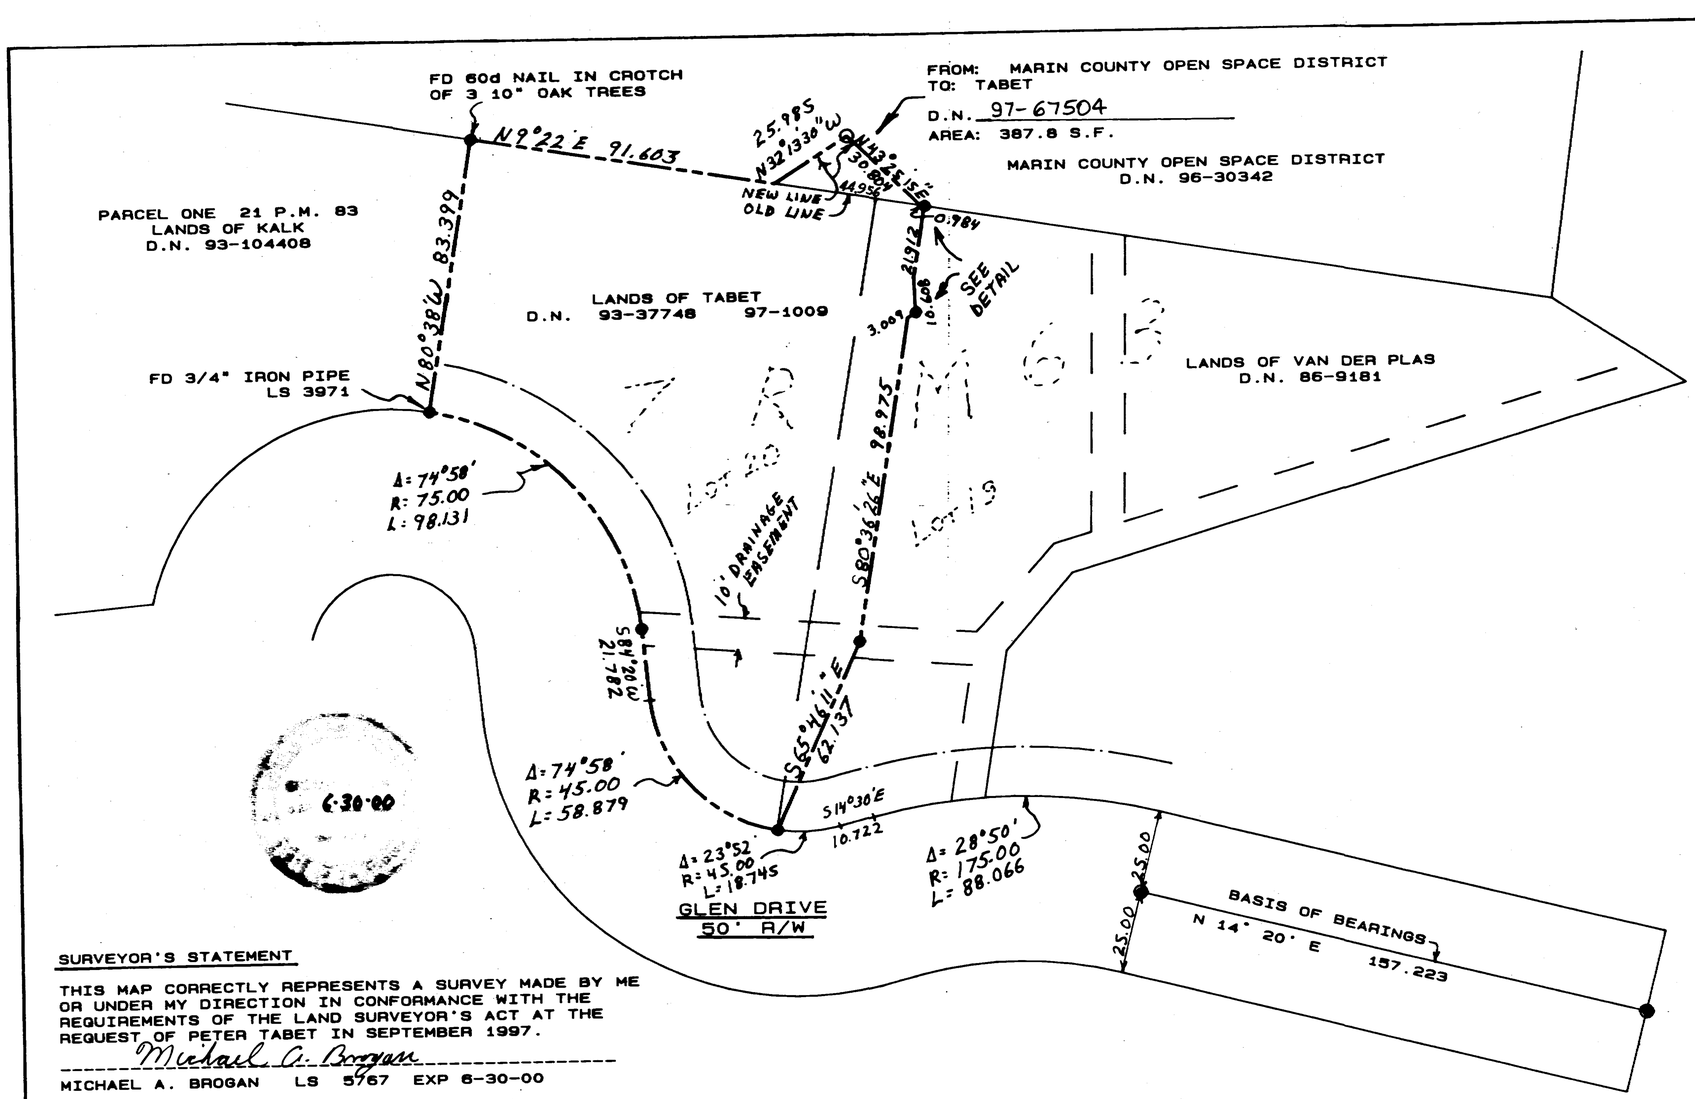


## SURVEYOR'S STATEMENT

THIS MAP CORRECTLY REPRESENTS A SURVEY MADE BY ME OR UNDER MY DIRECTION IN CONFORMANCE WITH THE REQUIREMENTS OF THE LAND SURVEYOR'S ACT AT THE REQUEST OF PETER TABET IN SEPTEMBER 1997.

Michael A. Brogan

MICHAEL A. BROGAN LS 5767 EXP 6-30-00
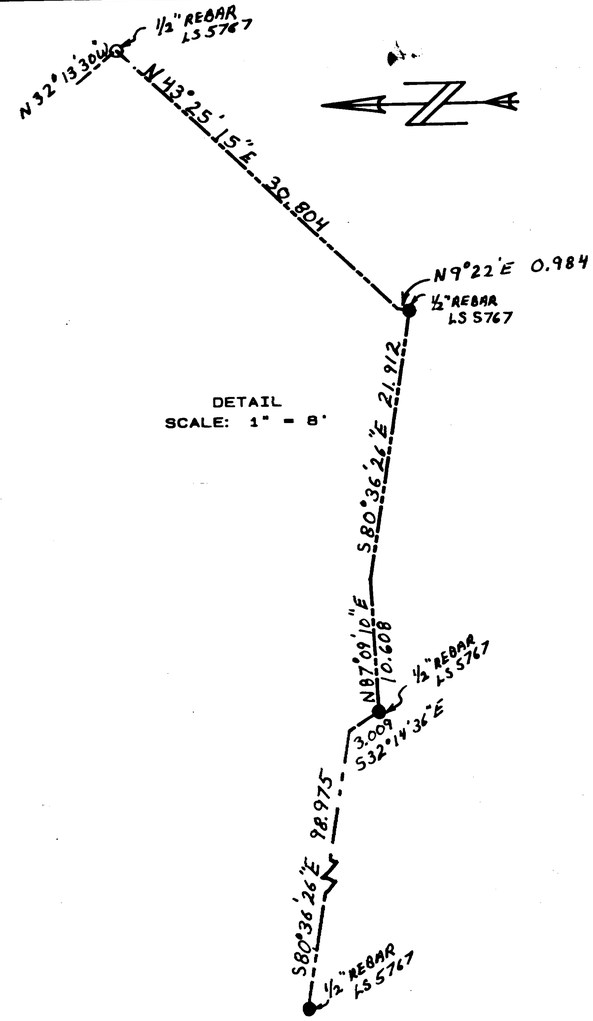
## COUNTY SURVEYOR'S STATEMENT

THIS MAP HAS BEEN EXAMINED IN ACCORDANCE WITH SECTION 8766 OF THE LAND SURVEYOR'S ACT THIS 5TH DAY OF NOVEMBER, 1997

MEHDI MADJD SADJADI — DEPUTY

COUNTY SURVEYOR

REGISTERED PROFESSIONAL ENGINEER JOHN M. WOOLEY No. 26450 Exp 3-31-00 CIVIL STATE OF CALIFORNIA

## RECORDER'S CERTIFICATE

FILED THIS 1st DAY OF DECEMBER, 1997

AT 2:05 P. M. IN BOOK 37 OF SURVEYS

AT PAGE 10, AT THE REQUEST OF MARIN COUNTY DEPARTMENT OF PUBLIC WORKS

FEE $7.00 SERIAL NO. 97-068329

Joan C. Thayer

COUNTY RECORDER

Thomas Shimano

DEPUTY

## RECORD OF SURVEY
## LOT LINE ADJUSTMENT

LANDS OF TABET, D.N.s 93-37748, 97-1009
LOT 20 AND PART OF LOT 19 7 R.M. 63
and
LANDS OF MARIN COUNTY OPEN SPACE DISTRICT
D.N. 96-30342
MILL VALLEY MARIN COUNTY CALIFORNIA

M. BROGAN AND ASSOCIATES, INC.
319 MILLER AVENUE MILL VALLEY CA 94941
JOB NO. 5142 SEPTEMBER 1997
SCALE: 1" = 30' SHEET ONE OF ONE

APN 29-151-08, 34

**LEGEND:**

- ● = SUBDIVISION MONUMENTS
- ● = FOUND 1/2" REBAR AND CAP LS5767 PER 35 O.S. 82 UNLESS OTHERWISE NOTED
- ⊙ = SET 1/2" REBAR WITH CAP LS 5767

ALL DIMENSIONS ARE IN FEET AND DECIMALS THEREOF
BASIS OF BEARINGS: FOUND SUBDIVISION MONUMENTS

CAN No. 8126