SURVEYOR'S STATEMENT

THIS MAP CORRECTLY REPRESENTS A SURVEY MADE BY ME OR UNDER MY DIRECTION IN CONFORMANCE WITH THE REQUIREMENTS OF THE LAND SURVEYOR'S ACT AT THE REQUEST OF TOM AND LAURA ARETON IN AUGUST, 1997.

DAVID L. CONTRERAS L.S. 5065
LICENSE EXPIRES 6-30-99

COUNTY SURVEYOR'S STATEMENT

THIS MAP HAS BEEN EXAMINED IN ACCORDANCE WITH SECTION 8766 OF THE LAND SURVEYOR'S ACT THIS 9TH DAY OF DECEMBER, 1997.

MEHDI HADJD SADJADI
COUNTY SURVEYOR

BY DEPUTY

COUNTY RECORDER'S STATEMENT

FILED THIS 11TH DAY OF December, 1997, AT 8:01 A.M., IN BOOK 37 OF SURVEYS, AT PAGE 14, AT THE REQUEST OF THE MARIN COUNTY DEPARTMENT OF PUBLIC WORKS.

SERIAL No. 97-71132
FEE $7.00

Joan C. Thayer
COUNTY RECORDER

BY DEPUTY

BASIS OF BEARINGS

N 86°07'19"W, 161.115' BETWEEN FOUND HUB AND FOUND IRON PIPE AS SHOWN ON 17 O.S. 84 AND HEREON.

NOTE

ALL DISTANCES ARE IN FEET AND DECIMALS THEREOF.

RECORD REFERENCES

1. 3 P.M. 94
2. 17 O.S. 84
3. O.R. 93-016756
4. O.R. 89-26711
5. O.R. 95-027664
6. 501 O.R. 233
7. 2299 O.R. 367

LEGEND

- ● = FOUND 3/4" IRON PIPE, L.S. 2897
- = FOUND 1/2" IRON PIPE, ILLEGIBLE TAG
- = FOUND BRIDGE SPIKE
- ■ = FOUND REDWOOD 2"x2" HUB, L.S. 2731
- = SET 1/2" REBAR, L.S. 5065
- ⊙ = SET 3/4" IRON PIPE, L.S. 5065

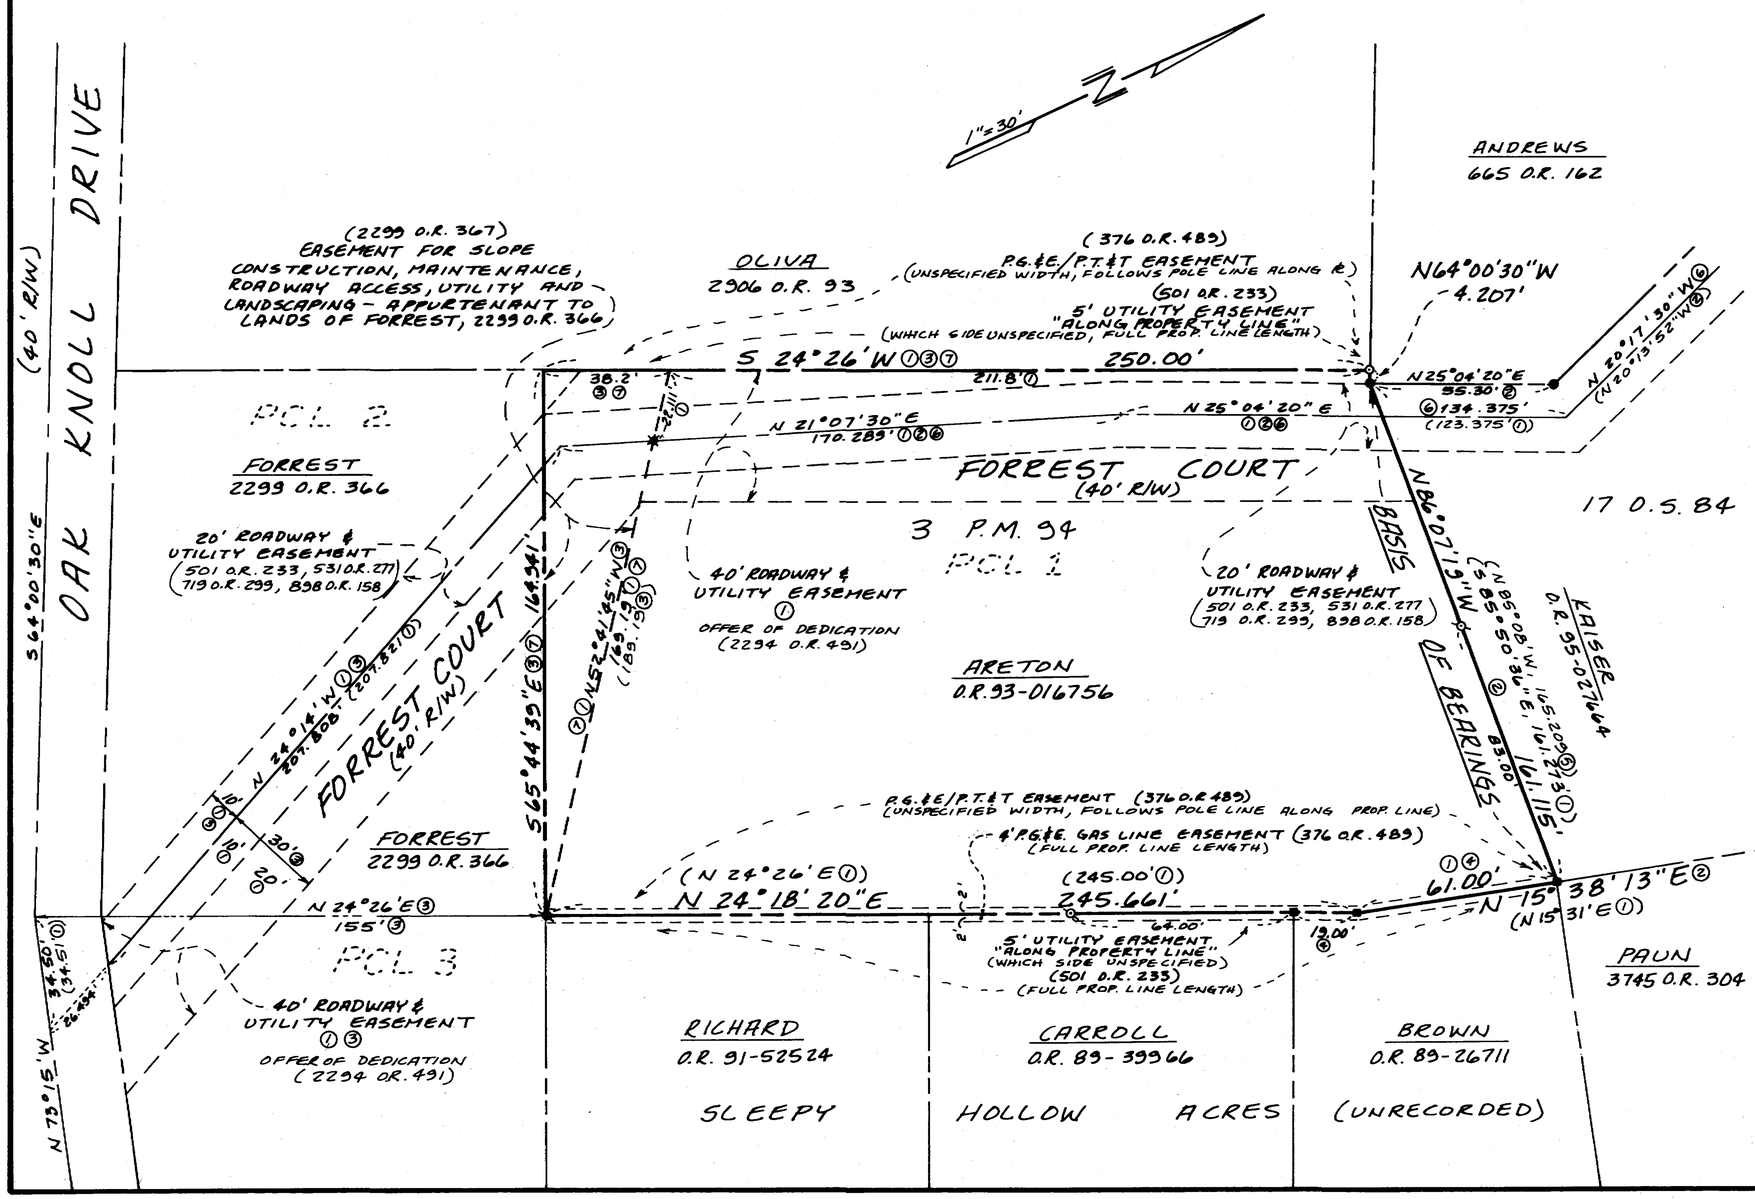

RECORD OF SURVEY

LANDS OF ARETON
O.R. 93-016756

BEING PARCEL 1, AND PORTIONS OF PARCELS 2 AND 3, "PARCEL MAP, FORREST AND KRUG LAND DIVISION" FILED IN VOLUME 3, PARCEL MAPS, PAGE 34 MARIN COUNTY OFFICIAL RECORDS VICINITY OF SLEEPY HOLLOW, MARIN CO., CA

DAVID L. CONTRERAS, LAND SURVEYOR
20 VIVIAN CT. NOVATO, CA 94947
(415) 892-5905

SCALE: 1" = 30' NOVEMBER, 1997
A.P.N 176-191-15 SHEET 1 OF 1

Can #8131